


FOR LEASE

# 799 S GRAVENSTEIN HIGHWAY

SEBASTOPOL, CA 95472 · UNIT 799

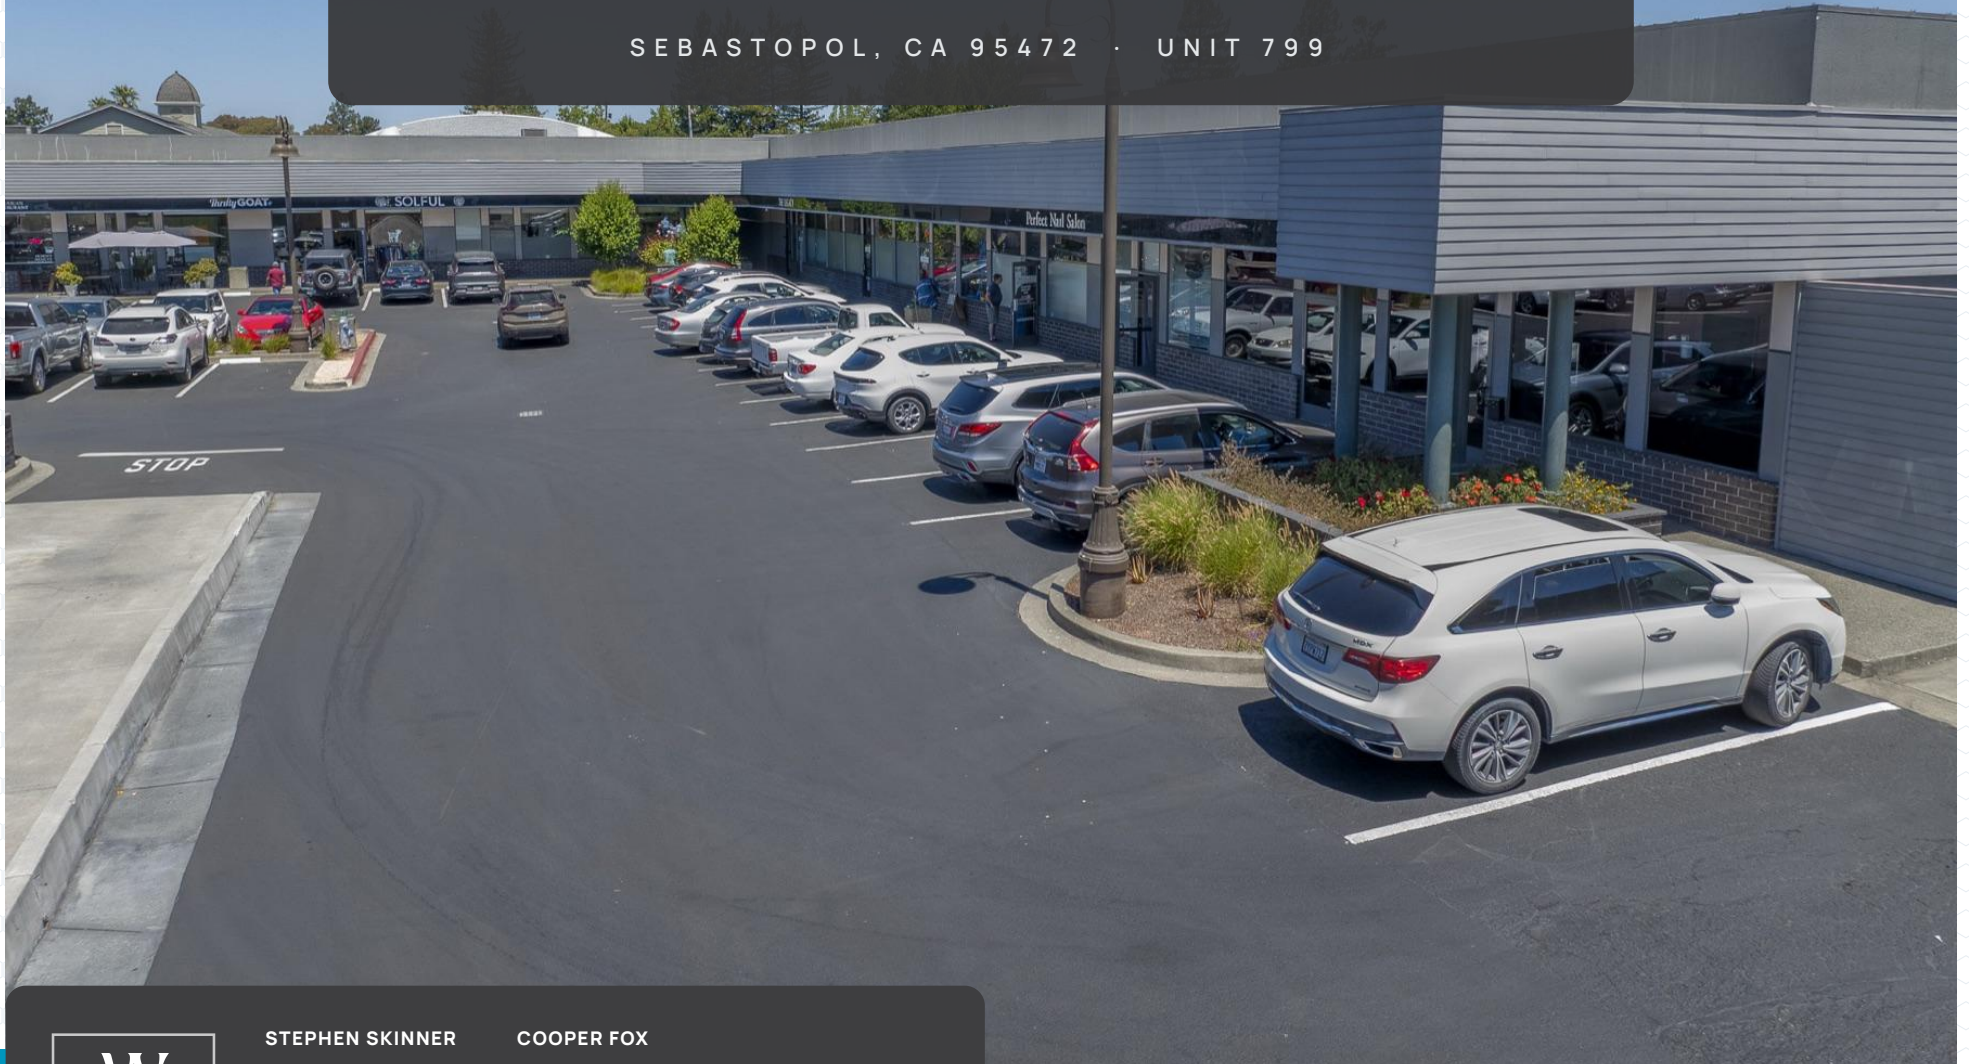

**STEPHEN SKINNER**

Office: 707-591-0570  
Cell: 707-694-1619  
SSkinner@wrealestate.net  
CALDRE #02020207

**COOPER FOX**

Office: 707-591-0570  
Cell: 707-570-9844  
Cooper@wrealestate.net  
CALDRE #02208039

**±1,200 SF Second-Generation Restaurant & Bar**

# OFFERING SUMMARY



**W Commercial** is pleased to present **Unit 799 at Southpointe Shopping Center** for lease — a rare turnkey restaurant and bar opportunity in one of Sebastopol's most established retail corridors. This  $\pm 1,200$  SF second-generation space arrives fully equipped: an 8-foot Type I hood, three-compartment sink, dishwasher, prep line, floor drains and dedicated kitchen electrical are already in place, alongside an existing bar build-out. Two front entrances and an extensive glass storefront fill the space with natural light and street presence, while direct frontage on Highway 116 delivers roughly 22,000 vehicles of daily exposure. Anchored by Starbucks, Round Table Pizza, AT&T and Solful, the center generates steady cross-shopping traffic and ample shared parking. Available now.



**ASKING RATE**  
\$1.50 PSF/Mo, NNN



**AVAILABLE SF**  
 $\pm 1,200$  SF



**SPACE TYPE**  
2nd-Gen Restaurant / Bar



**TRAFFIC (HWY 116)**  
~22,000 Vehicles/Day



**AVAILABILITY**  
Available Now

# PROPERTY HIGHLIGHTS



## Second-Generation Restaurant Space

The most expensive and time-consuming part of opening a restaurant is already done. A complete working kitchen and bar build-out — 8-ft Type I hood, three-compartment sink, dishwasher, mop and bar sinks, prep counter, floor drains and kitchen electrical — lets an operator step in with minimal capital outlay and a far shorter runway to opening day.



## Complementary Co-Tenancy

Southpointe is a well-established, fully leased neighbourhood center. Starbucks, Round Table Pizza, AT&T and Solful pull consistent daily traffic across a broad customer base, and a food-and-beverage user at Unit 799 captures that spillover — complementary rather than competing uses feeding foot traffic from open to close.



## Gravenstein Highway Frontage

Unit 799 fronts Highway 116, Sebastopol's primary north-south commercial thoroughfare and the main route from Highway 101 to the Russian River and the coast. Roughly 22,000 vehicles pass daily, and with two front entrances and a full glass storefront the space captures the drive-by exposure restaurant operators pay a premium for.

# PROPERTY INFORMATION



## LISTING VITALS

|                   |                                                       |
|-------------------|-------------------------------------------------------|
| PROPERTY          | Southpointe Shopping Center – Unit 799                |
| ADDRESS           | 799 S Gravenstein Hwy (Hwy 116), Sebastopol, CA 95472 |
| APN               | 004-111-018                                           |
| AVAILABLE SF      | ±1,200 SF                                             |
| ASKING RATE       | \$1.50 PSF / Month, NNN                               |
| AVAILABILITY      | Available Now                                         |
| SPACE TYPE        | 2nd-Generation Restaurant / Bar                       |
| TRAFFIC (HWY 116) | ~22,000 Vehicles Per Day                              |
| CENTER PARKING    | ±61 Shared Spaces                                     |
| COUNTY            | Sonoma                                                |

## RESTAURANT IMPROVEMENTS IN PLACE

- 8-ft Type I exhaust hood
- Three-compartment sink
- Commercial dishwasher
- Mop sink and bar sink
- Prep counter
- Existing bar build-out
- Dedicated electrical for kitchen equipment
- Floor drains throughout

## SPACE FEATURES & BUILDING SPECS



**SUITE SIZE**  
±1,200 SF



**ENTRANCES**  
Two (2) Front Entrances



**STOREFRONT**  
Extensive Glass Line



**RESTROOMS**  
Two (2)



**HVAC**  
In Place



**ELECTRICAL**  
200-Amp Service




**FIRE PROTECTION**  
Fire Sprinklers



**FLOOR DRAINS**  
Yes



TOWARD THE STOREFRONT

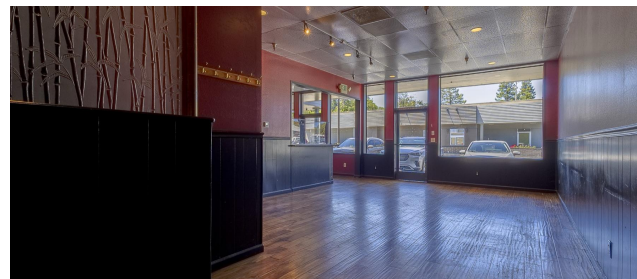


BAR & DINING



BACK OF HOUSE

## FLOOR PLAN UNIT 799

777 Hwy 116 S, Unit 799 - Sebastopol, CA 95472  
APN 004-111-018 - 1,200 SF RETAIL

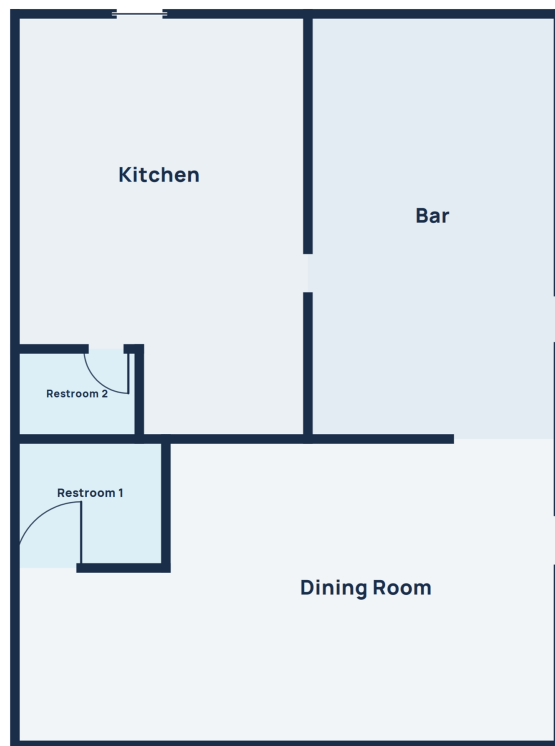

Illustrative floor plan - not to scale - dimensions approximate

COOPER FOX 707-570-9844 STEPHEN SKINNER 707-694-1619

CRENorthBay.com



KITCHEN - TYPE I HOOD IN PLACE



DINING ROOM



BAR AREA



BACK OF HOUSE

The plan divides into a full commercial kitchen, a dedicated bar, and a dining room fronting the glass storefront, with two restrooms off the service corridor. Because the kitchen and bar infrastructure is already installed, an incoming operator's work is largely cosmetic - finishes, furniture and branding - rather than mechanical.

UNIT 799 - ±1,200 SF · ILLUSTRATIVE, NOT TO SCALE

## Southpointe Shopping Center

Suites 775–801 Gravenstein Hwy S, Sebastopol | Suite 799 — Now Available for Lease



LEASING COOPER FOX 707-570-9844 · cooper@wrealestate.net | STEPHEN SKINNER 707-694-1619


W COMMERCIAL · CRE NORTH BAY  
DRE #02208039 · #02020207

Unit 799 sits at the north end of the front building line, the last suite in the row and closest to the center's Gravenstein Highway frontage. Every other suite in the center — 775 through 801B — is leased, giving an incoming operator an established, fully occupied neighbourhood center with **±61 shared parking spaces** and a single main entry off Highway 116.

**±61**  
SHARED PARKING  
SPACES

**775–801**  
BALANCE OF CENTER  
LEASED

# LOCATION & TRADE AREA

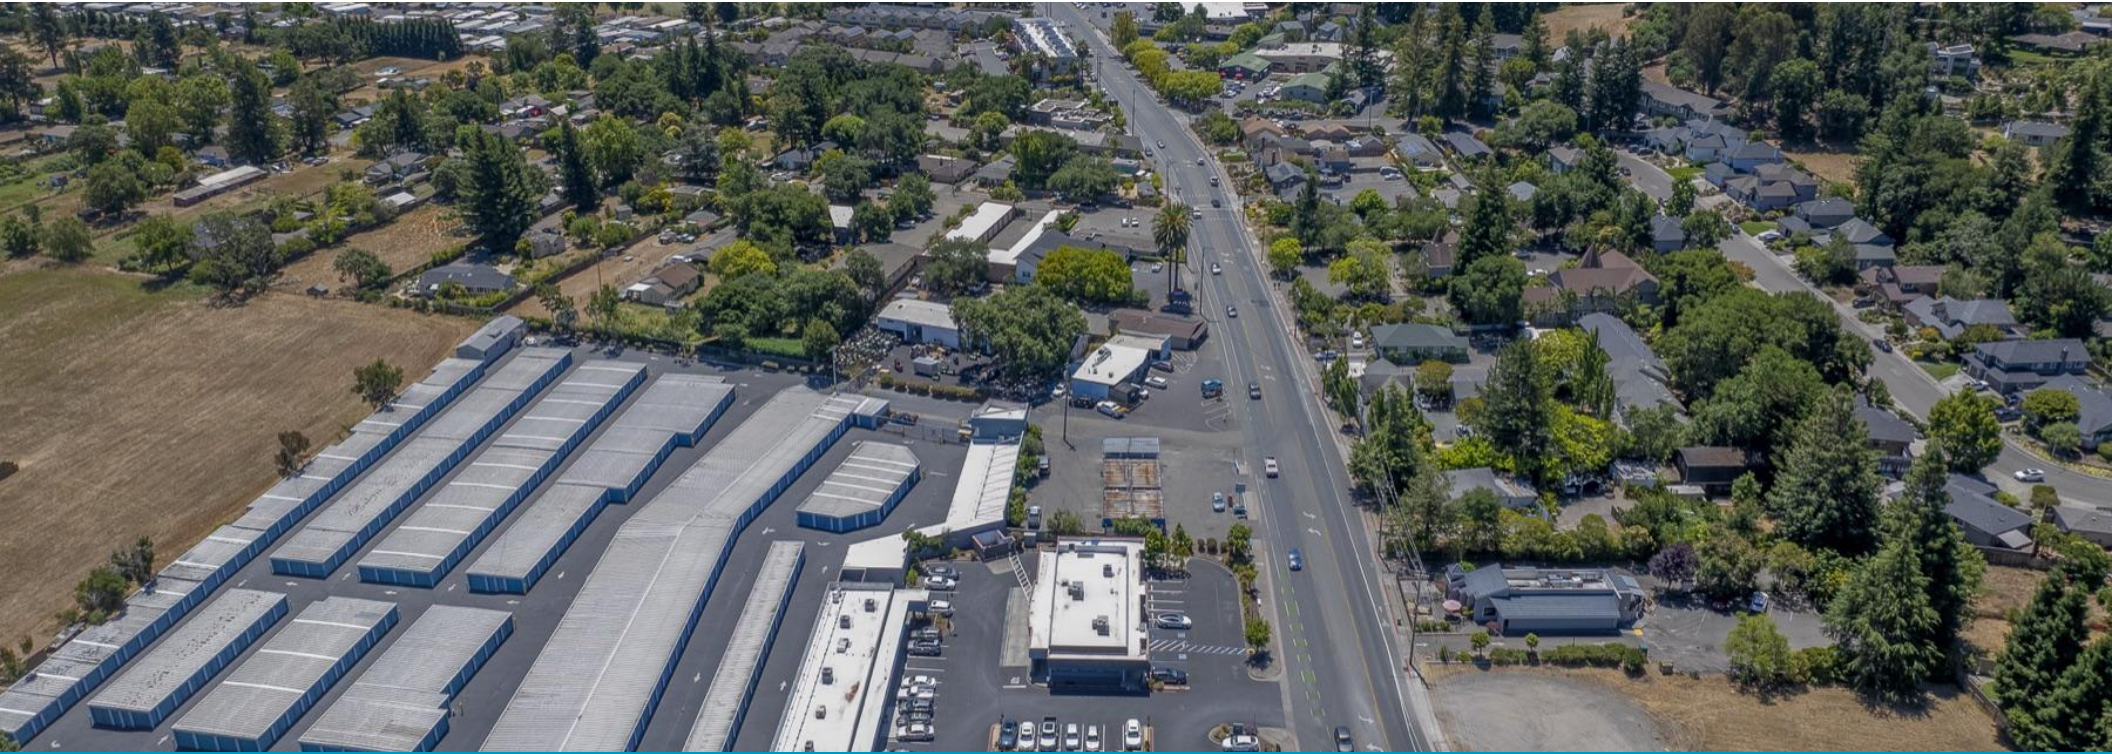

Highway 116 (Gravenstein Highway South) is Sebastopol's primary north-south commercial thoroughfare and the main route connecting Highway 101 to the Russian River and the coastal communities — roughly **22,000 vehicles per day** passing the center's frontage.

## TRADE AREA SNAPSHOT

**57,031**

POPULATION  
5-MILE RADIUS

**\$126K-\$134K**

AVG HOUSEHOLD  
INCOME (1-5 MI)

**~\$102K-\$106K**

MEDIAN HOUSEHOLD  
INCOME

**\$790K-\$955K**

MEDIAN HOME VALUE  
5-MI TO 3-MI

**Owner**

PREDOMINANTLY  
OWNER-OCCUPIED

Source: 2025 CoStar estimates, 775-801 S Gravenstein Hwy — an affluent, predominantly owner-occupied West Sonoma County trade area.



799 S GRAVENSTEIN  
HIGHWAY  
SEBASTOPOL, CA 95472  
FOR LEASE



## 799 S GRAVENSTEIN HIGHWAY

UNIT 799 · SEBASTOPOL, CA 95472 · APN 004-111-018

### STEPHEN SKINNER

CALDRE #02020207

Office: 707-591-0570 · Cell: 707-694-1619  
SSkinner@wrealestate.net

### COOPER FOX

CALDRE #02208039

Office: 707-591-0570 · Cell: 707-570-9844  
Cooper@wrealestate.net

### W COMMERCIAL

REAL ESTATE

500 Bicentennial Way, Suite 310  
Santa Rosa, CA 95403  
www.WRealEstate.net



#### DISCLAIMER

The information contained herein has been obtained from sources deemed reliable; however, W Commercial Real Estate has not verified it and makes no guarantee, warranty, or representation as to its accuracy or completeness. Square footage, dimensions, zoning, traffic counts, demographic estimates, and the condition and capacity of existing improvements and equipment are approximate and should be independently verified by the prospective tenant. Any projections, opinions, or estimates are for illustrative purposes only and do not represent the current or future performance of the property. All terms are subject to change or withdrawal without notice.

#### CONFIDENTIALITY

This document is intended solely for the use of the party to whom it is delivered and contains confidential information. By accepting it, the recipient agrees not to reproduce or distribute it, in whole or in part, without the prior written consent of W Commercial Real Estate, and not to use it for any purpose other than evaluating a possible lease of the subject property.